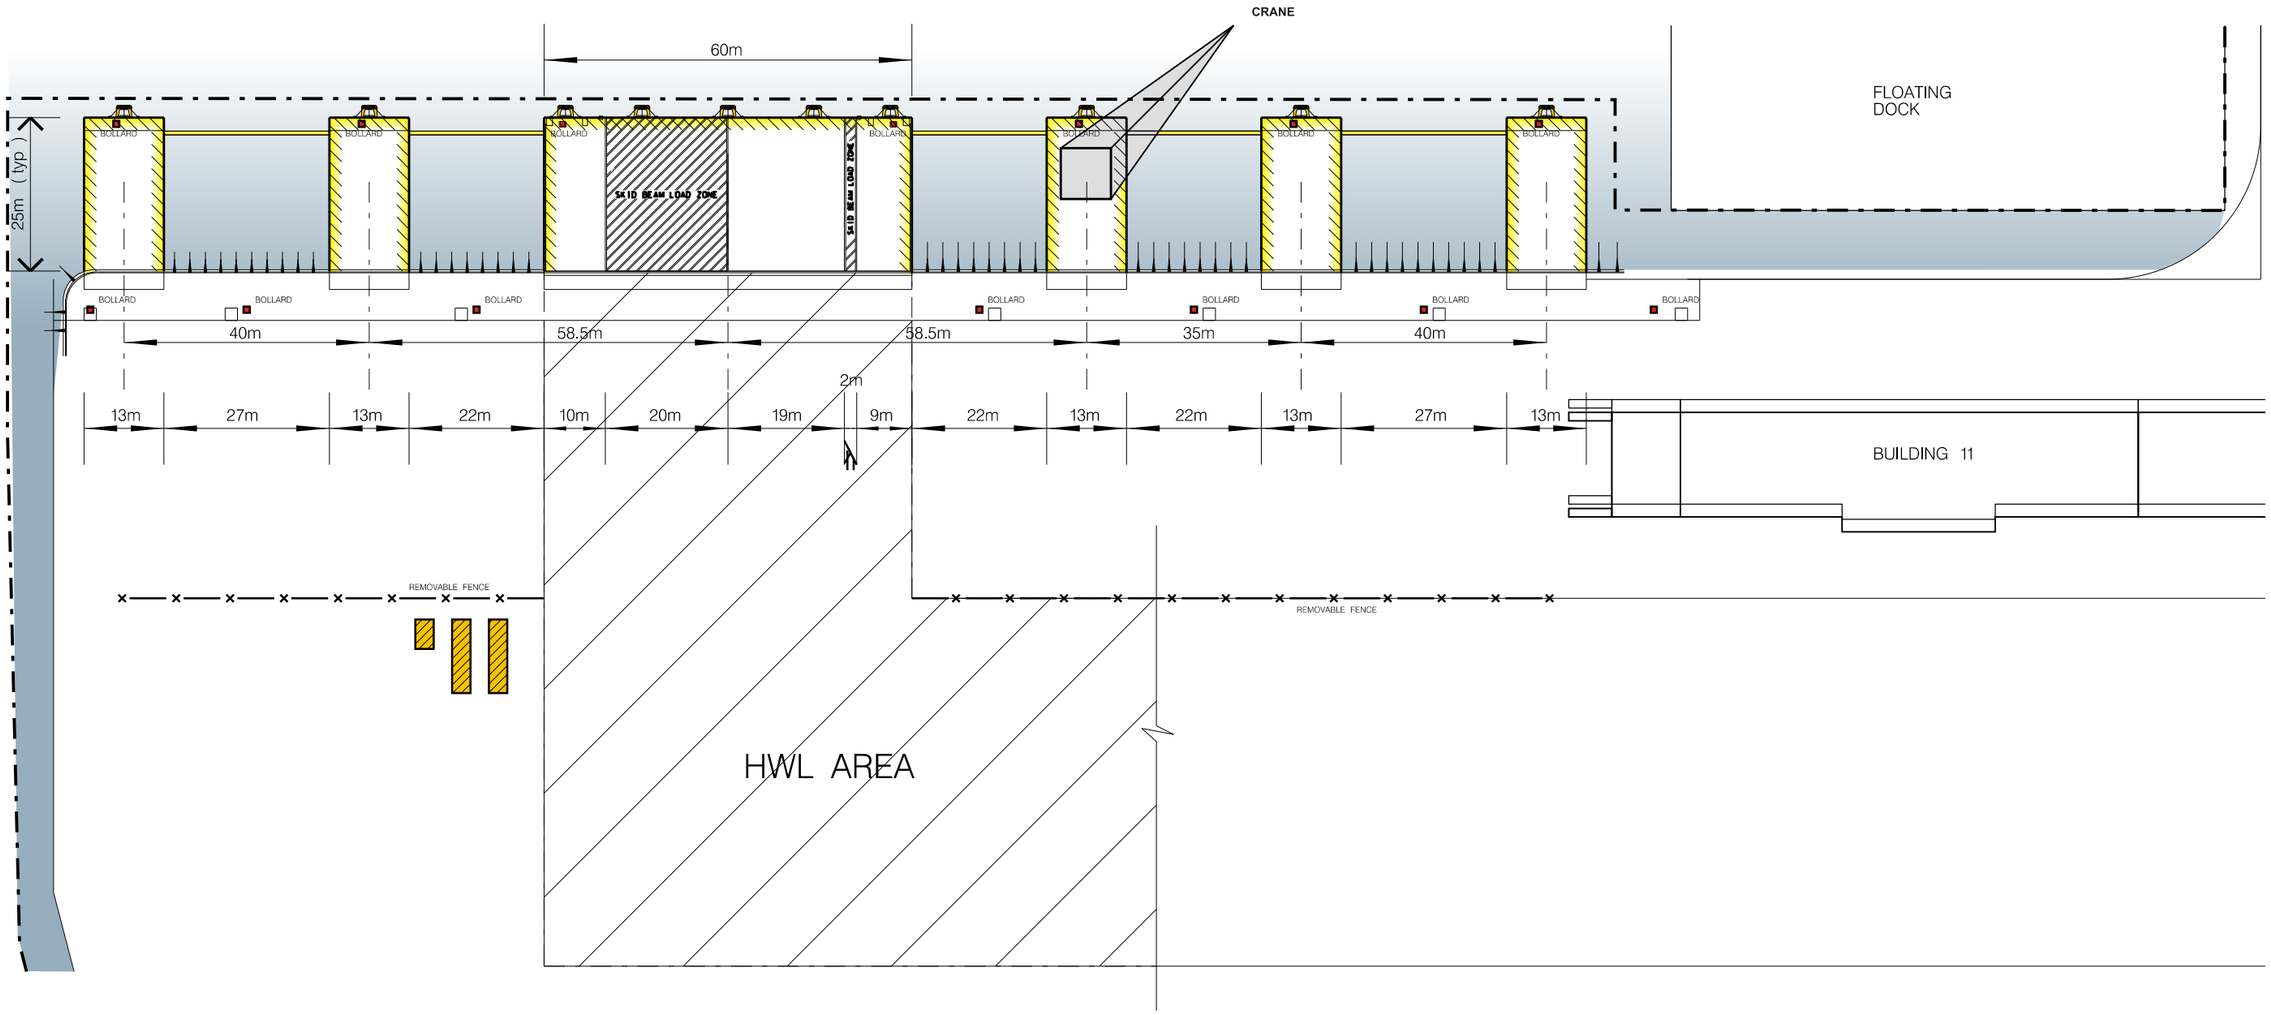

AUSTRALIAN MARINE COMPLEX
WESTERN AUSTRALIA
COMMON USER FACILITY

AMC 4 WHARF

SCALE: 1:1000@ A3
0 10 20 50M

FIGURE No 5
REV
28 JULY 2010